COPYRIGHT © MWA ARCHITECTS

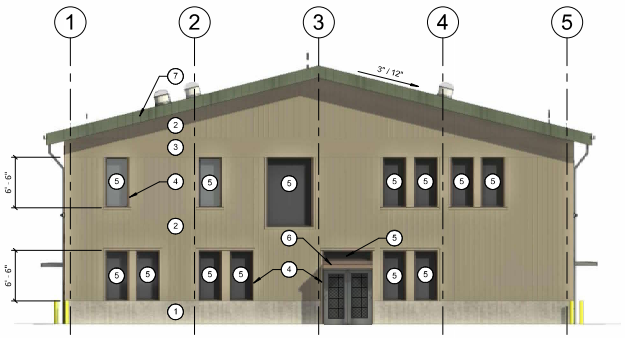

6 APP 01 BUILDING ELEVATION - NORTHWEST APP
SCALE: 1/8" = 1'-0"

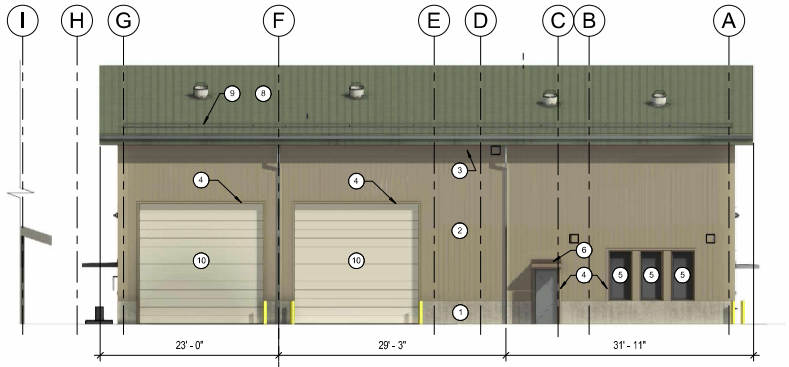

5 APP 01 BUILDING ELEVATION - NORTHEAST APP
SCALE: 1/8" = 1'-0"

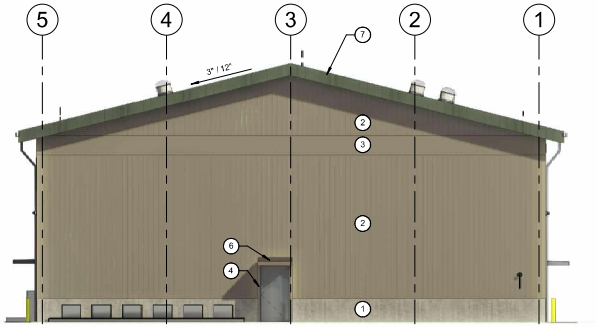

4 APP 01 BUILDING ELEVATION - SOUTHEAST APP
SCALE: 1/8" = 1'-0"

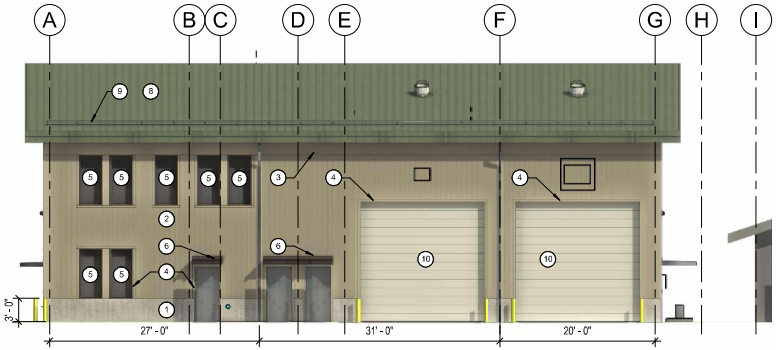

3 APP 01 BUILDING ELEVATION - SOUTHWEST APP
SCALE: 1/8" = 1'-0"

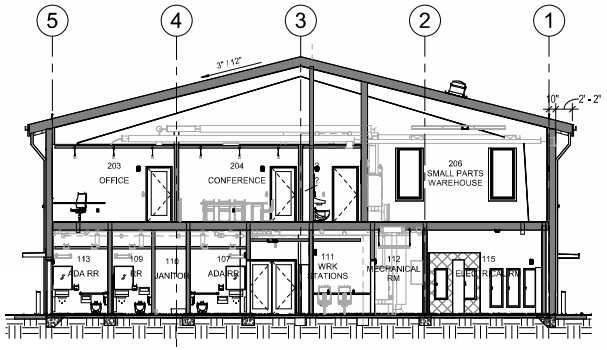

2 APP 01 BUILDING SECTION - NORTH/SOUTH APP
SCALE: 1/8" = 1'-0"

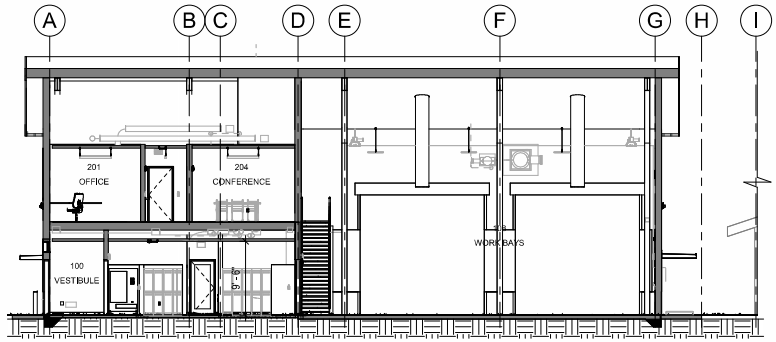

1 APP 01 BUILDING SECTION - EAST/WEST APP
SCALE: 1/8" = 1'-0"

LAND USE / DESIGN REVIEW: NOTES

1. ALL PAINT COLORS TO MATCH (E) CAMPUS.

1 KEYNOTES

1. 8" CAST-IN-PLACE CONCRETE WITH WATER REPELLENT
2. FIBER CEMENT PANEL WITH VERTICAL BATTENS 2'0" OC ON VERTICAL SIDING. PAINT TO MATCH (E) MILLER PAINT #8665D "GRISTMILL"
3. FIBER CEMENT TRIM BOARDS, 30" JAMES HARDIE, PAINT TO MATCH (E) MILLER PAINT #8665D "GRISTMILL"
4. FIBER CEMENT TRIM BOARDS, 3 1/2" JAMES HARDIE. PAINT TO MATCH (E) MILLER PAINT #8665D "GRISTMILL"
5. FIBERGLASS WINDOWS, TRIPLE PANE (W/ LOW E-GLASS), PELLA, "BROWN"
6. CANOPY
7. METAL FASCIA, MATCH AEP SPAN, "FOREST GREEN"
8. STANDING SEAM METAL ROOF SYSTEM, AEP SPAN, "FOREST GREEN"
9. SNOW GUARDS, RAIL TYPE, SEAM MOUNTED, TO MATCH AEP SPAN "FOREST GREEN"
10. OVERHEAD COILING DOOR, POWDERCOAT TO MATCH (E) MILLER PAINT #8665D "GRISTMILL" OR TAN

LEGEND

mwa architects
501 SE 14TH
AVENUE #103,
PORTLAND, OR 97214
P 503 973 5151
MWAARCHITECTS.COM

60%
PRELIMINARY
NOT FOR CONSTRUCTION
REVIEW

12/04/2024

SANDY OPS EXPANSION MAINTENANCE BLDG

16610 CHAMPION WAY
SANDY, OR 97055

DATE	ISSUED BY	DESCRIPTION

ISSUANCE
LAND USE / DESIGN REVIEW

DATE
10/08/24

SCALE
As indicated

PROJECT NUMBER
202324.00

DRAWN BY SAW
CHECKED BY Checker
APPROVED BY Approver

DRAWING TITLE
BUILDING EXTERIOR ELEVATIONS - APPLICATION

SHEET NUMBER
APP 01

22" X 34" AT FULL SCALE | 0 1" BAR IS ONE INCH ON ORIGINAL DRAWING | 10/8/2024 1:57:53 PM

Project number: 202324.00 | File Location: C:\Users\salbertswillis\OneDrive - MWA Architects\Documents\- REVIT\LOCALS\202324.00 SOE - NEW MAINTENANCE_salbertswillis.rvt